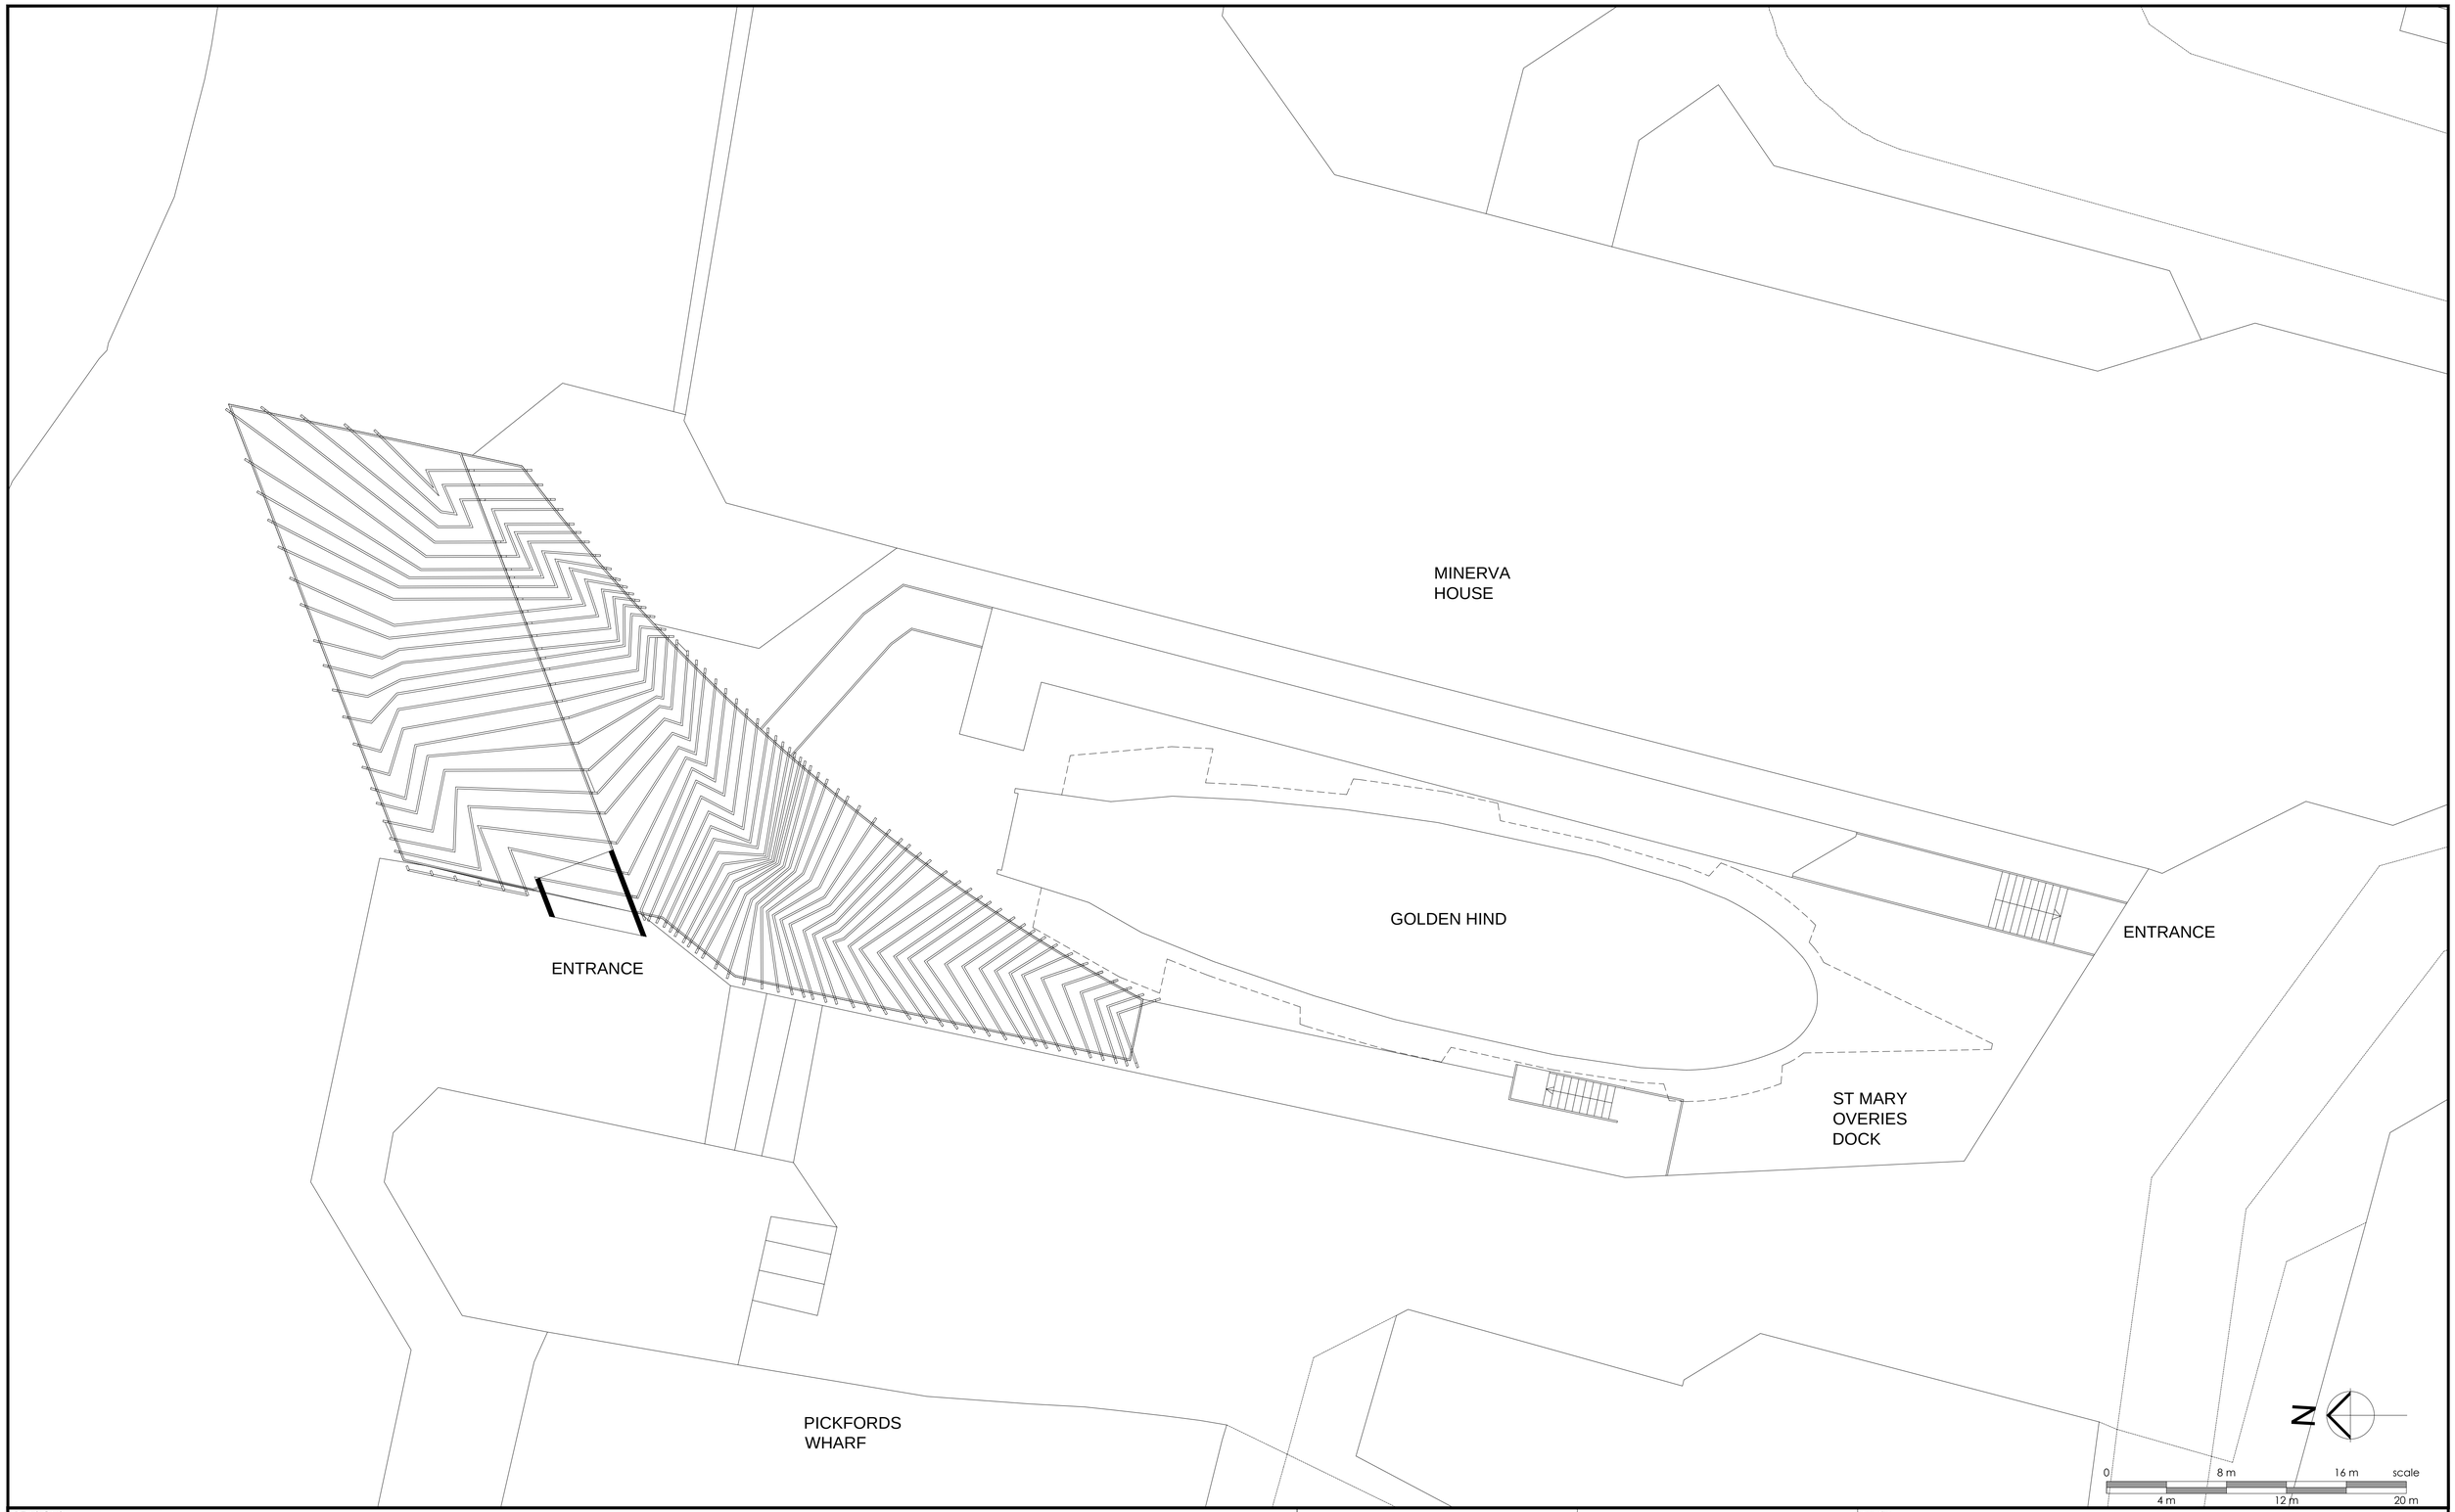

REVISIONS

Date	Rev	By	Description	Date	Rev	By	Description	Date	Rev	By	Description	Date	Rev	By	Description
14/09/16	S1	BS	ISSUED FOR INFORMATION												

SPPARC
ARCHITECTURE
Nº 10 BAYLEY STREET
BEDFORD SQUARE
LONDON WC1B 3HB
T +44 (0) 20 7734 4100
F +44 (0) 20 7534 9930
W www.spparcstudio.com

Job Title
THE GOLDEN HIND VISITORS CENTRE

Drawing Title
PROPOSED ROOF LAYOUT

Client
TROY RICHARDS

Scale (at A1) 1:200
Date 09.09.16
Drawn BS
Checked TDM

Project No. 1603
Dwg No. GH-S-20-0R-01-01
Rev. S1

GENERAL ARRANGEMENT

SCHEME DESIGN